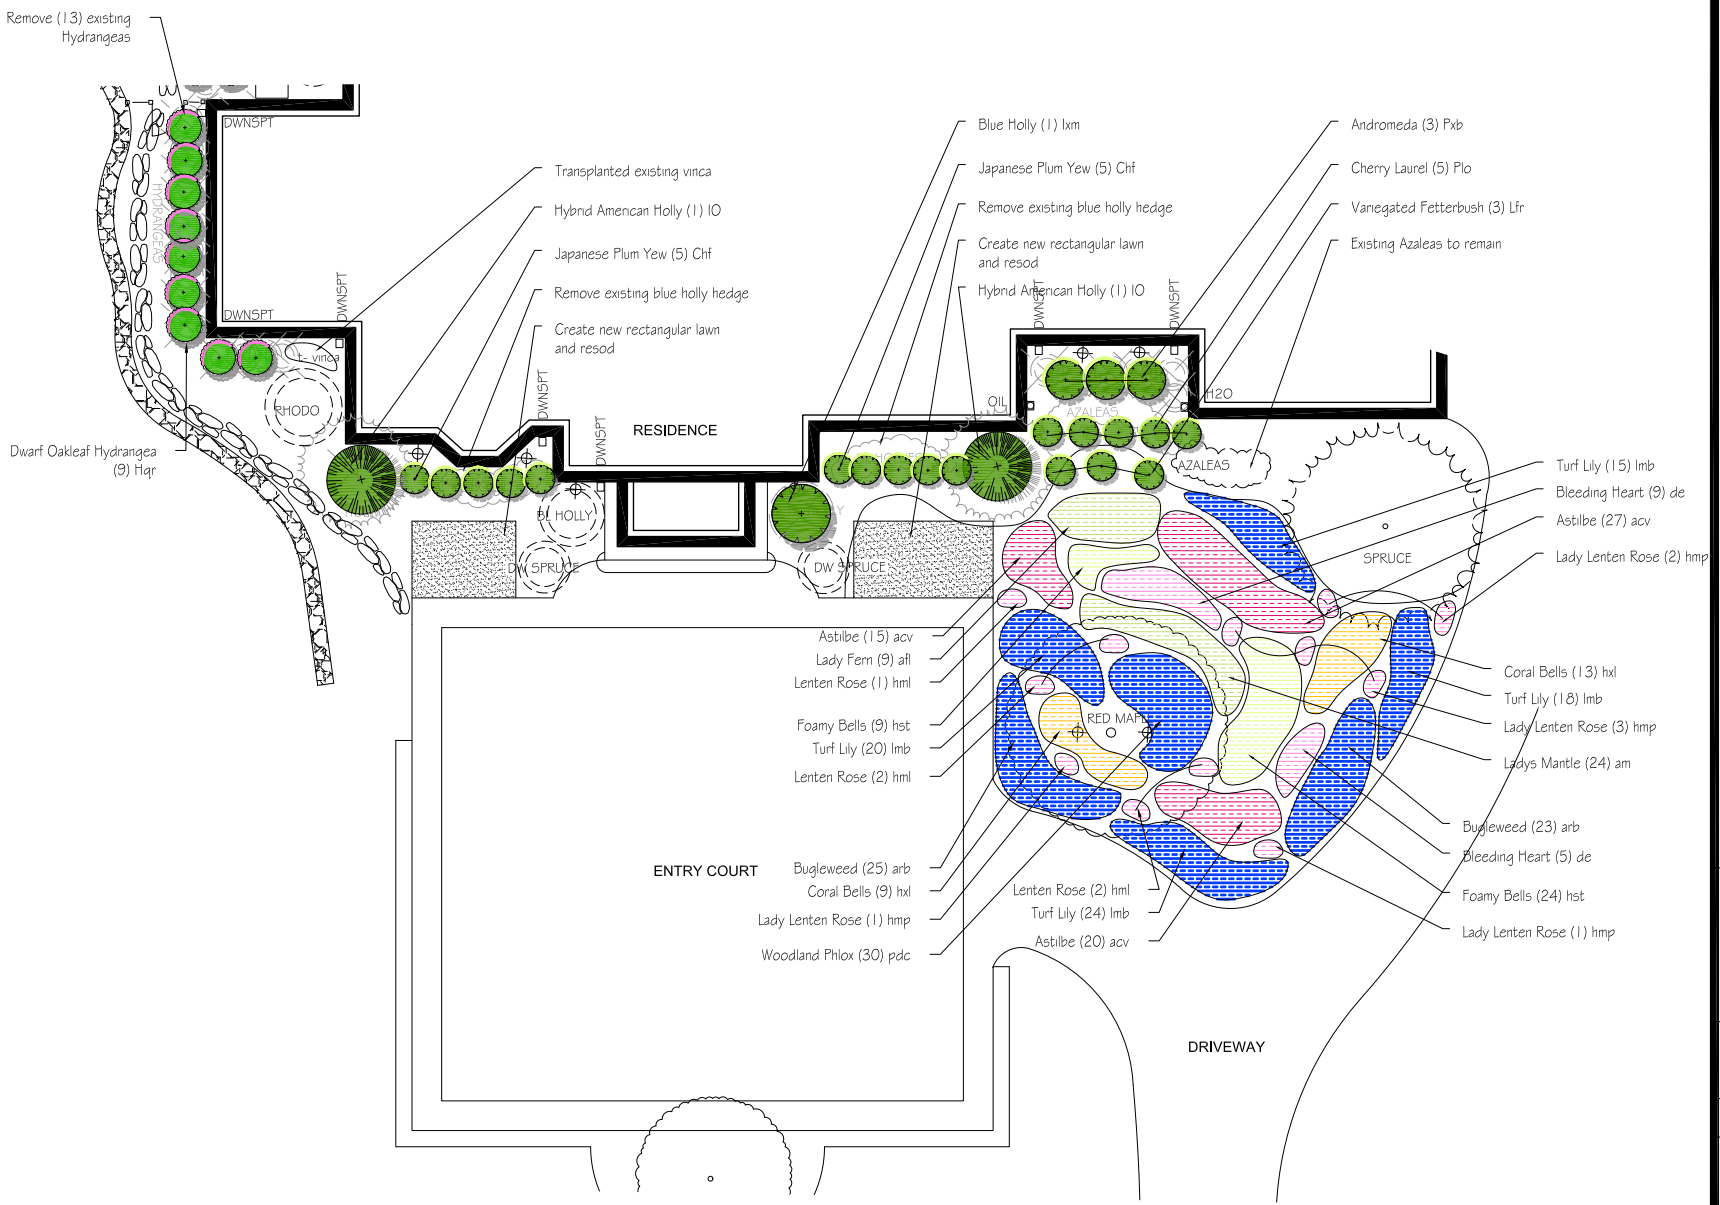

NOTES:
1) SEE SHEET L-2.0 FOR PLANT LISTS

GERBERT & SONS
LANDSCAPING & IRRIGATION, INC.
www.gerbertandsons.com

LEGEND

- Ex. Trees
- Ex. Evergreen Tree
- Ex. Shrubs
- Ex. To be Removed
- Transplanted Shrub
- Deciduous Tree
- Evergreen Tree
- Deciduous Shrub
- Evergreen Shrub
- Vines
- Perennials
- Lawn

NORTH

0 4 8 16

SCALE: 1/8"= 1'-0"

Date:
March 30, 2020

Scale:
1/8"= 1'-0"

Sheet:
Front Foundation - Planting Plan

Sheet Number:
L-1.1